



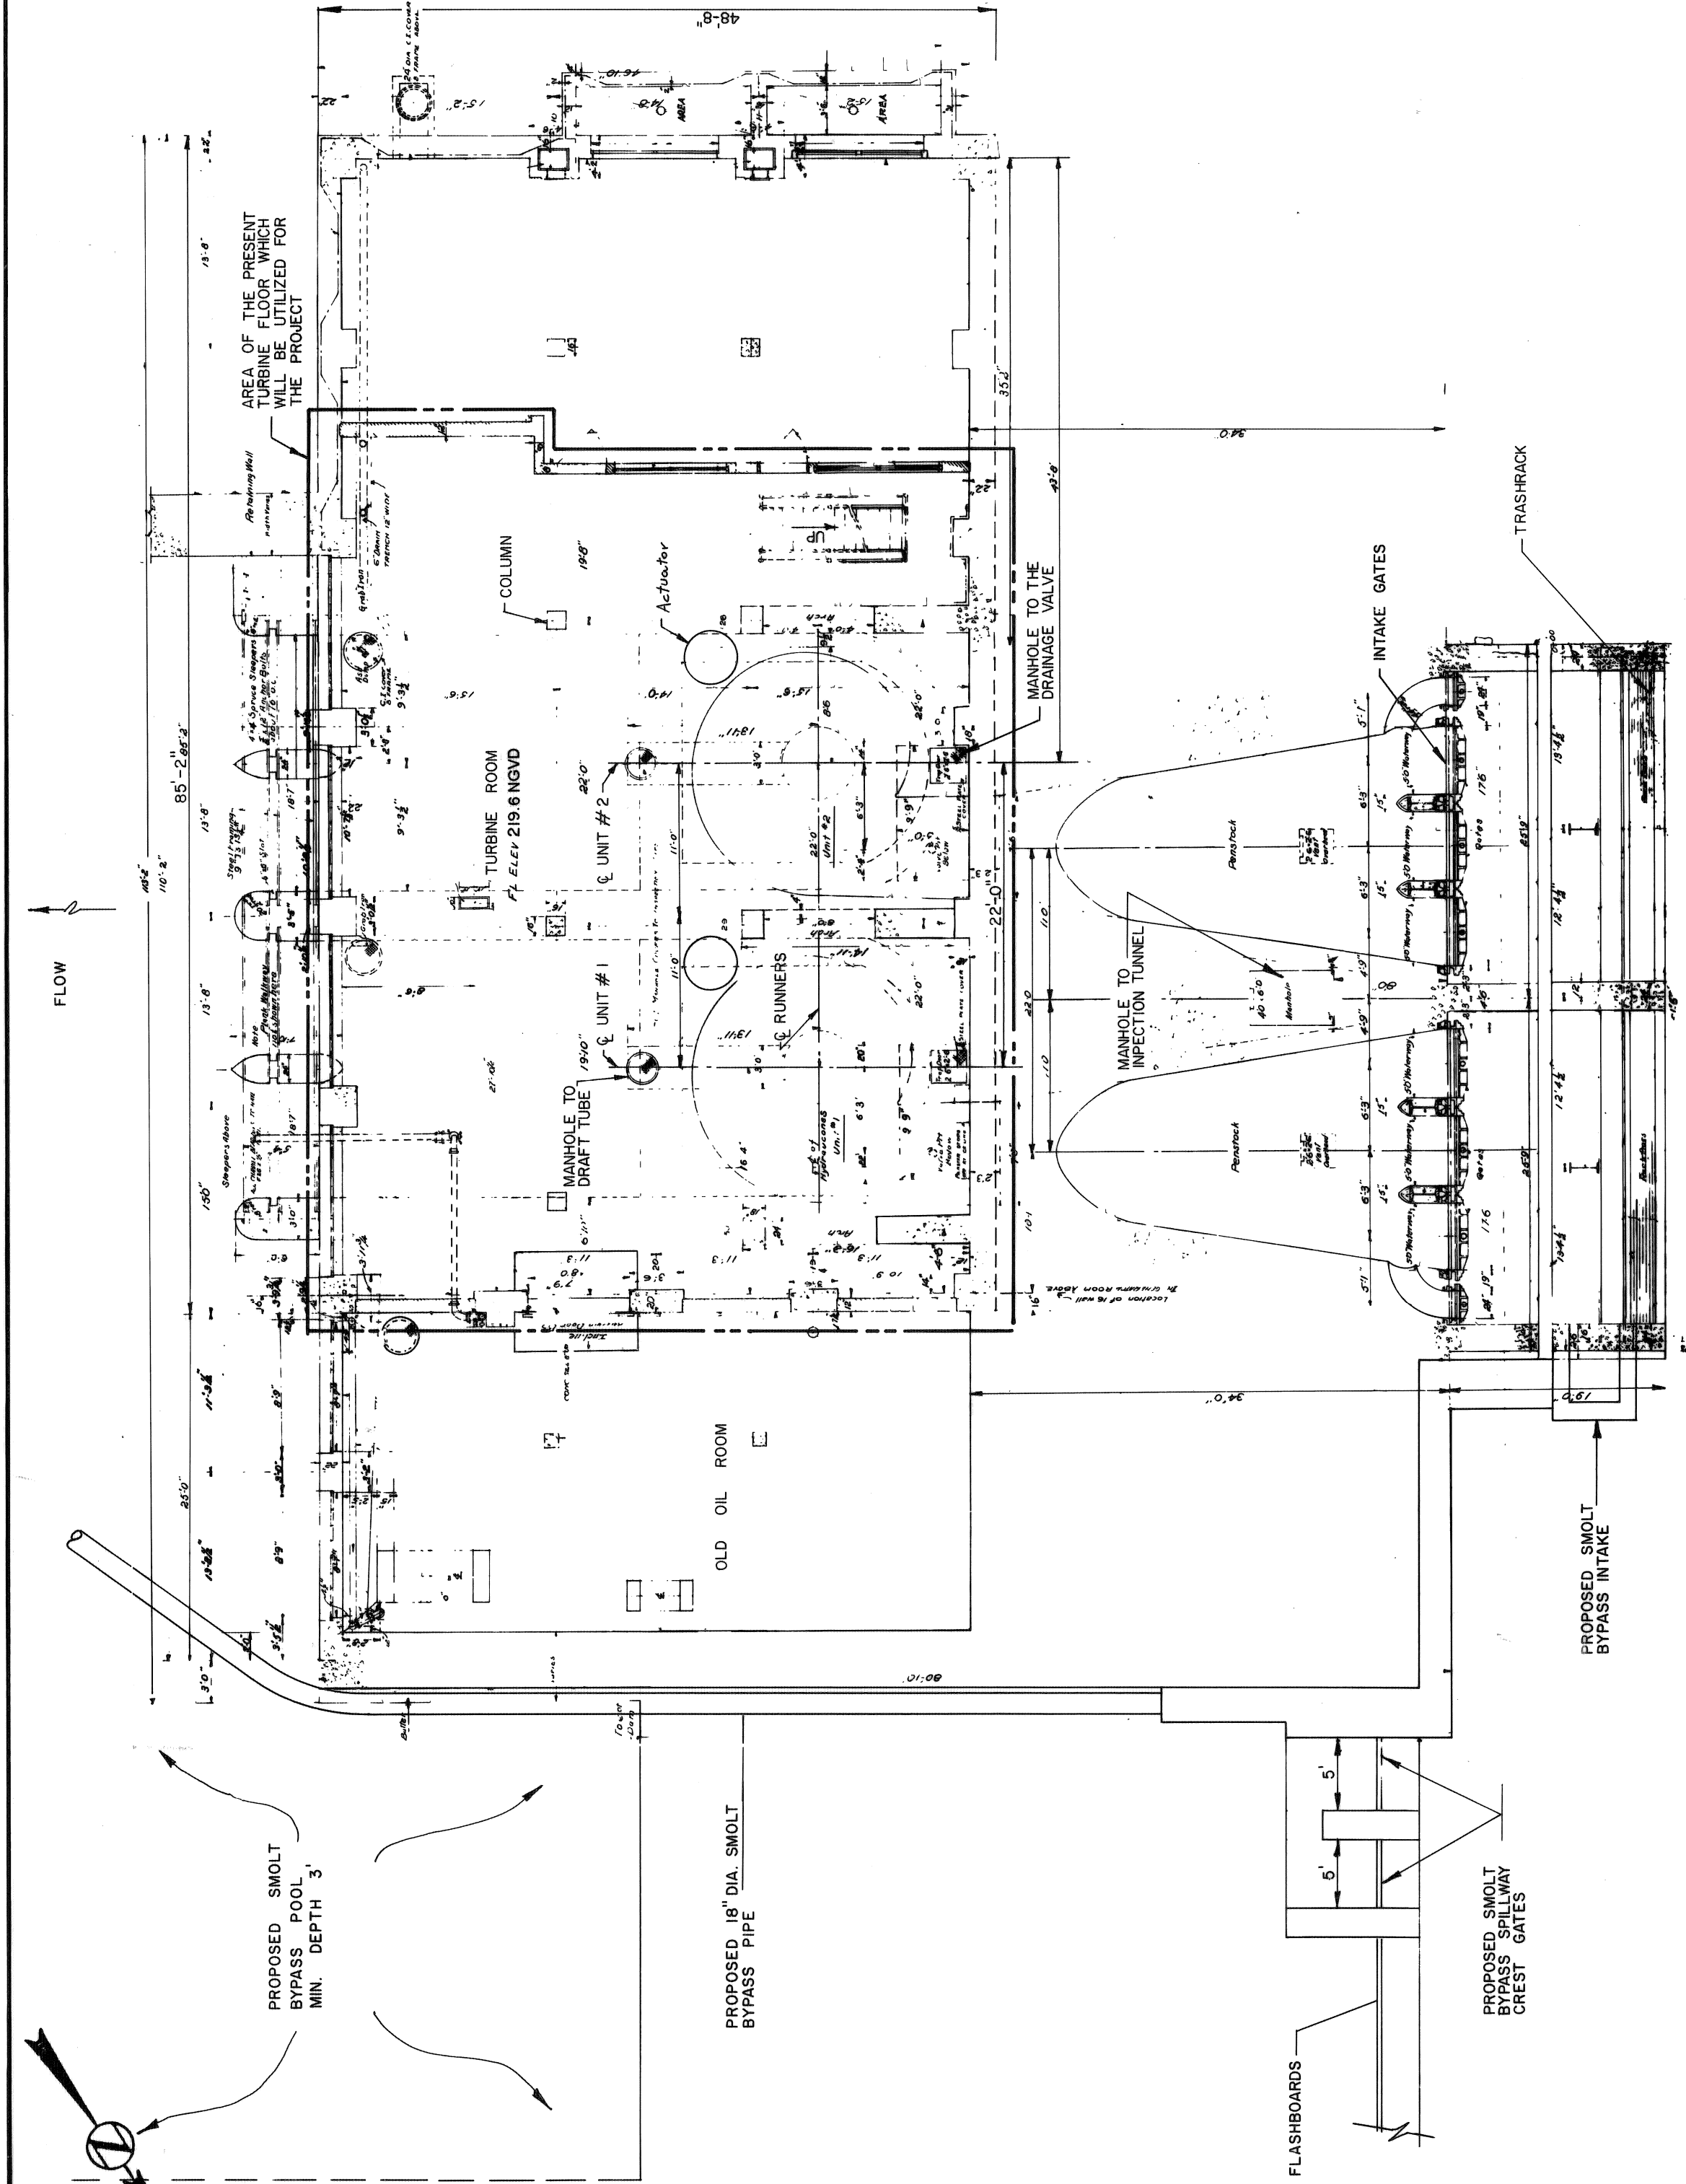


PLAN
TURBINE FLOOR

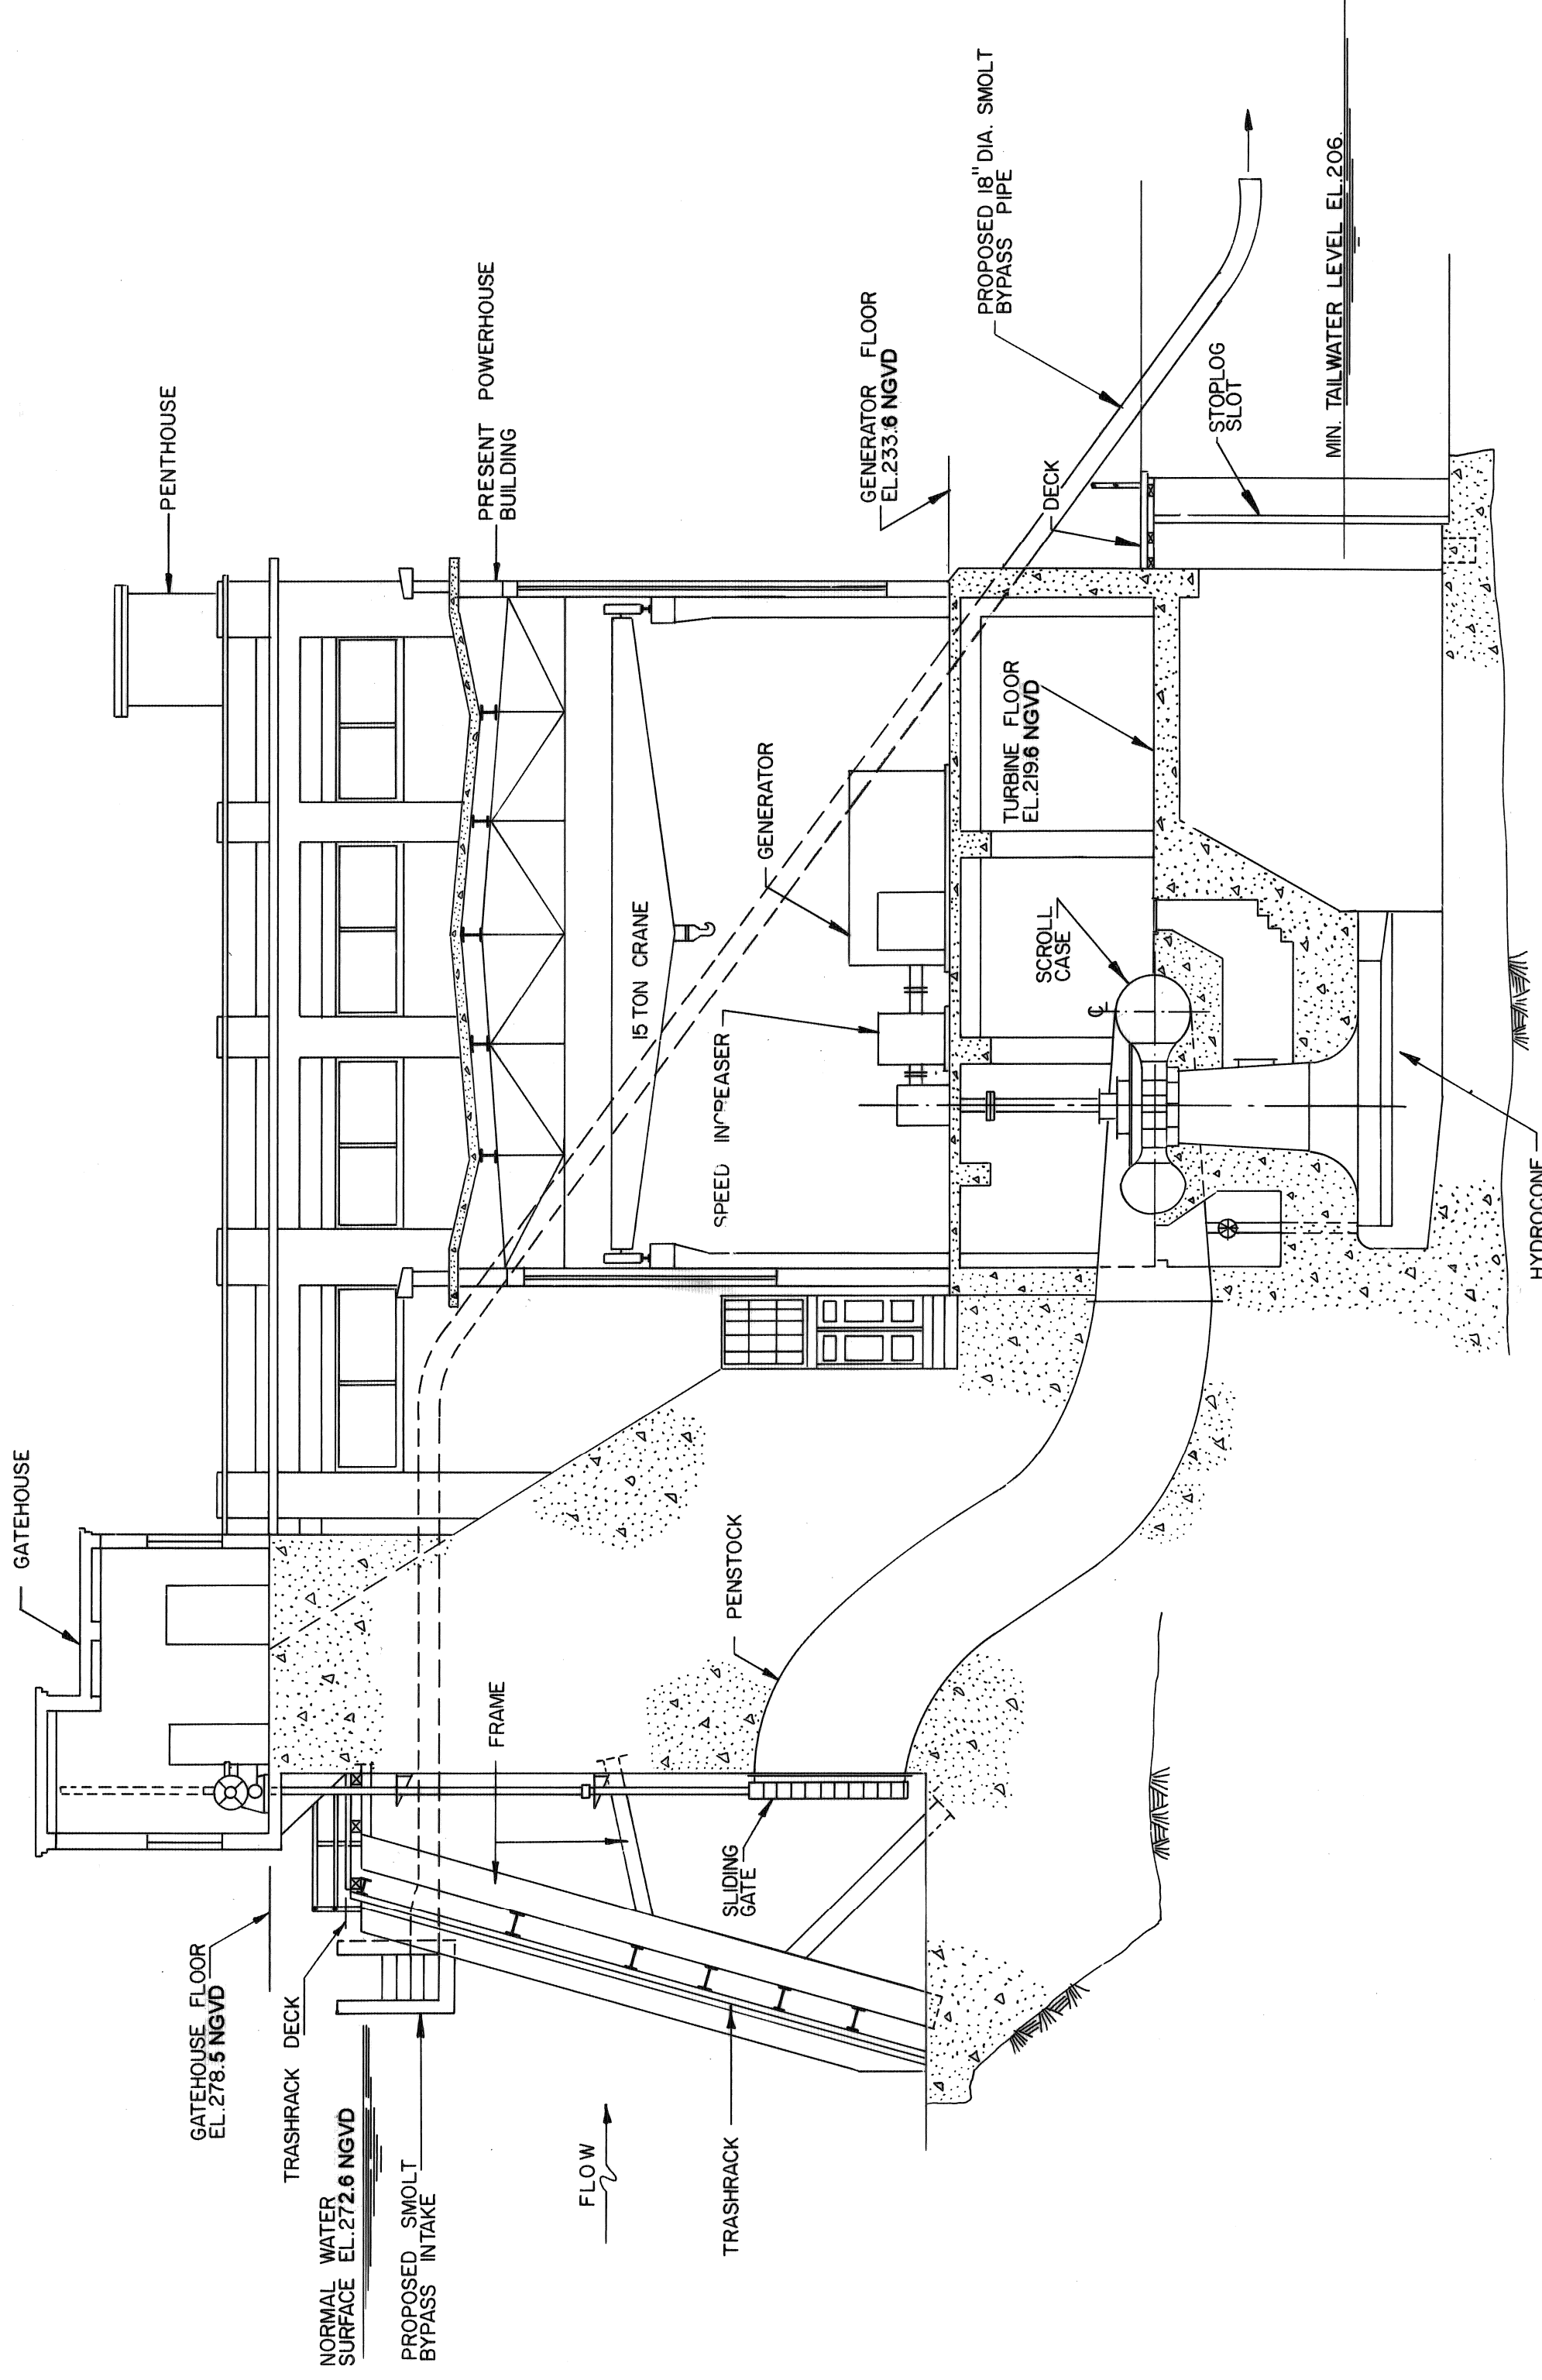


TYPICAL SECTION

THRU

THE INTAKE AND POWERHOUSE

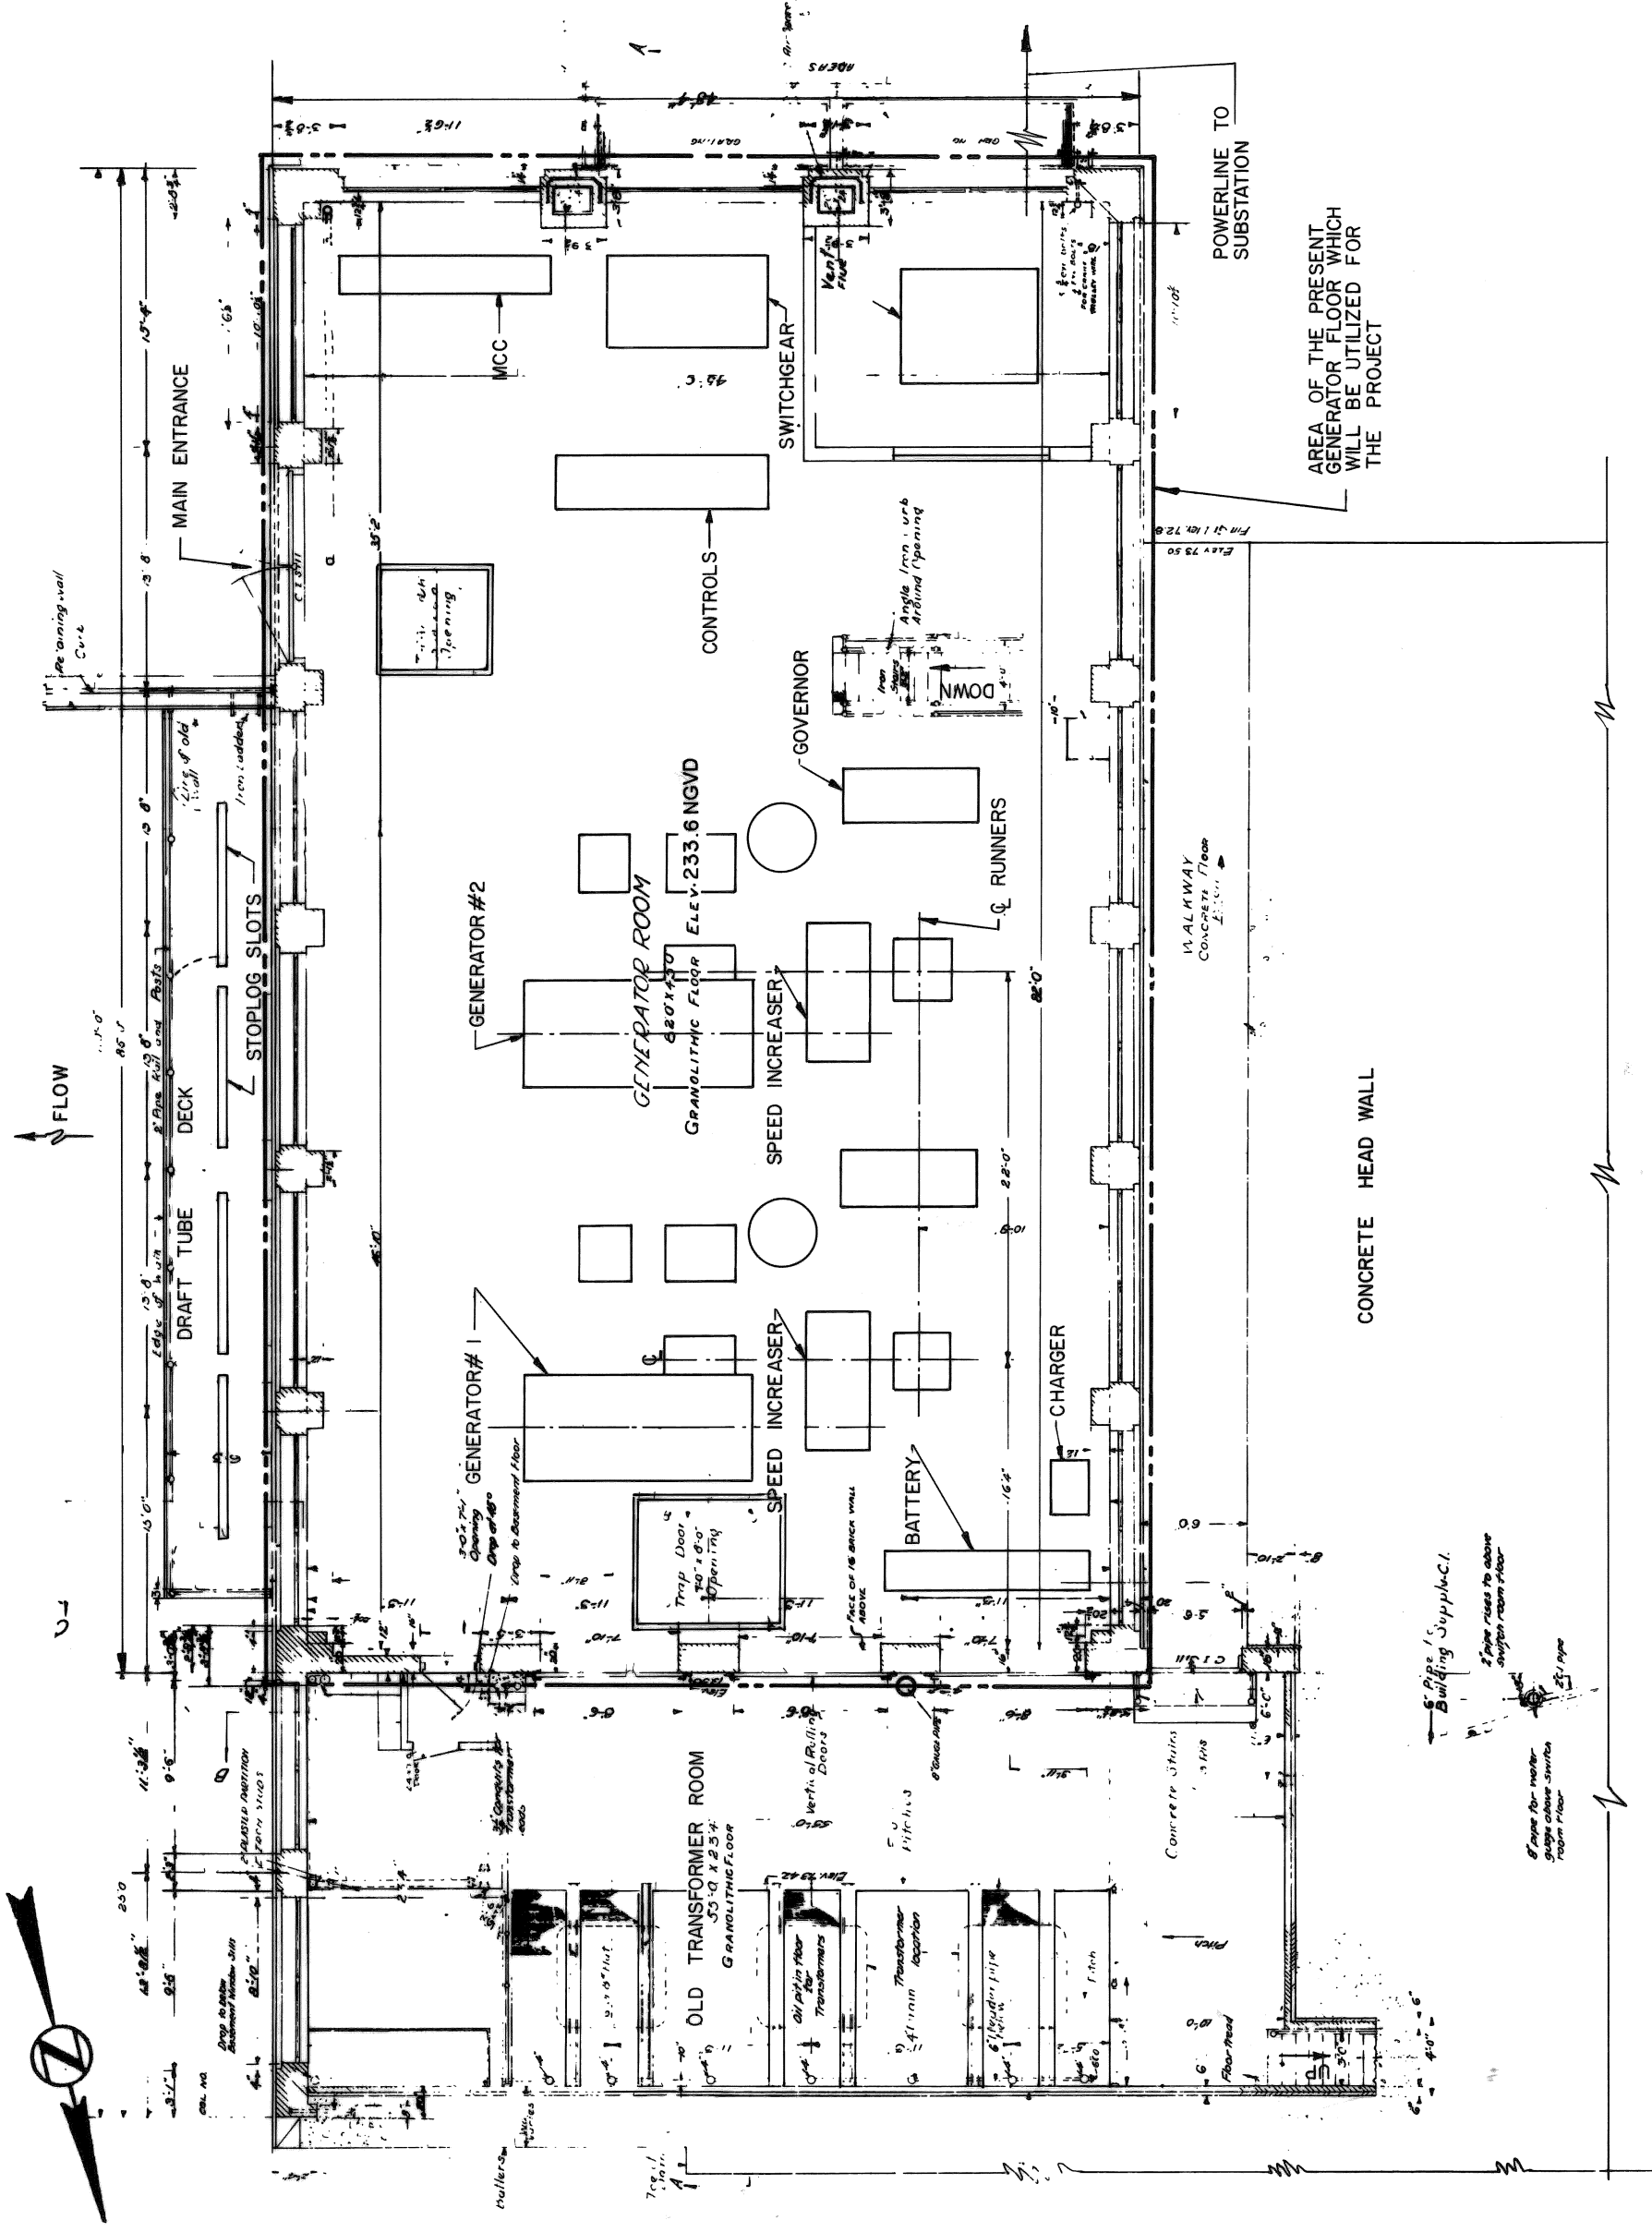

PLAN
GENERATOR FLOOR

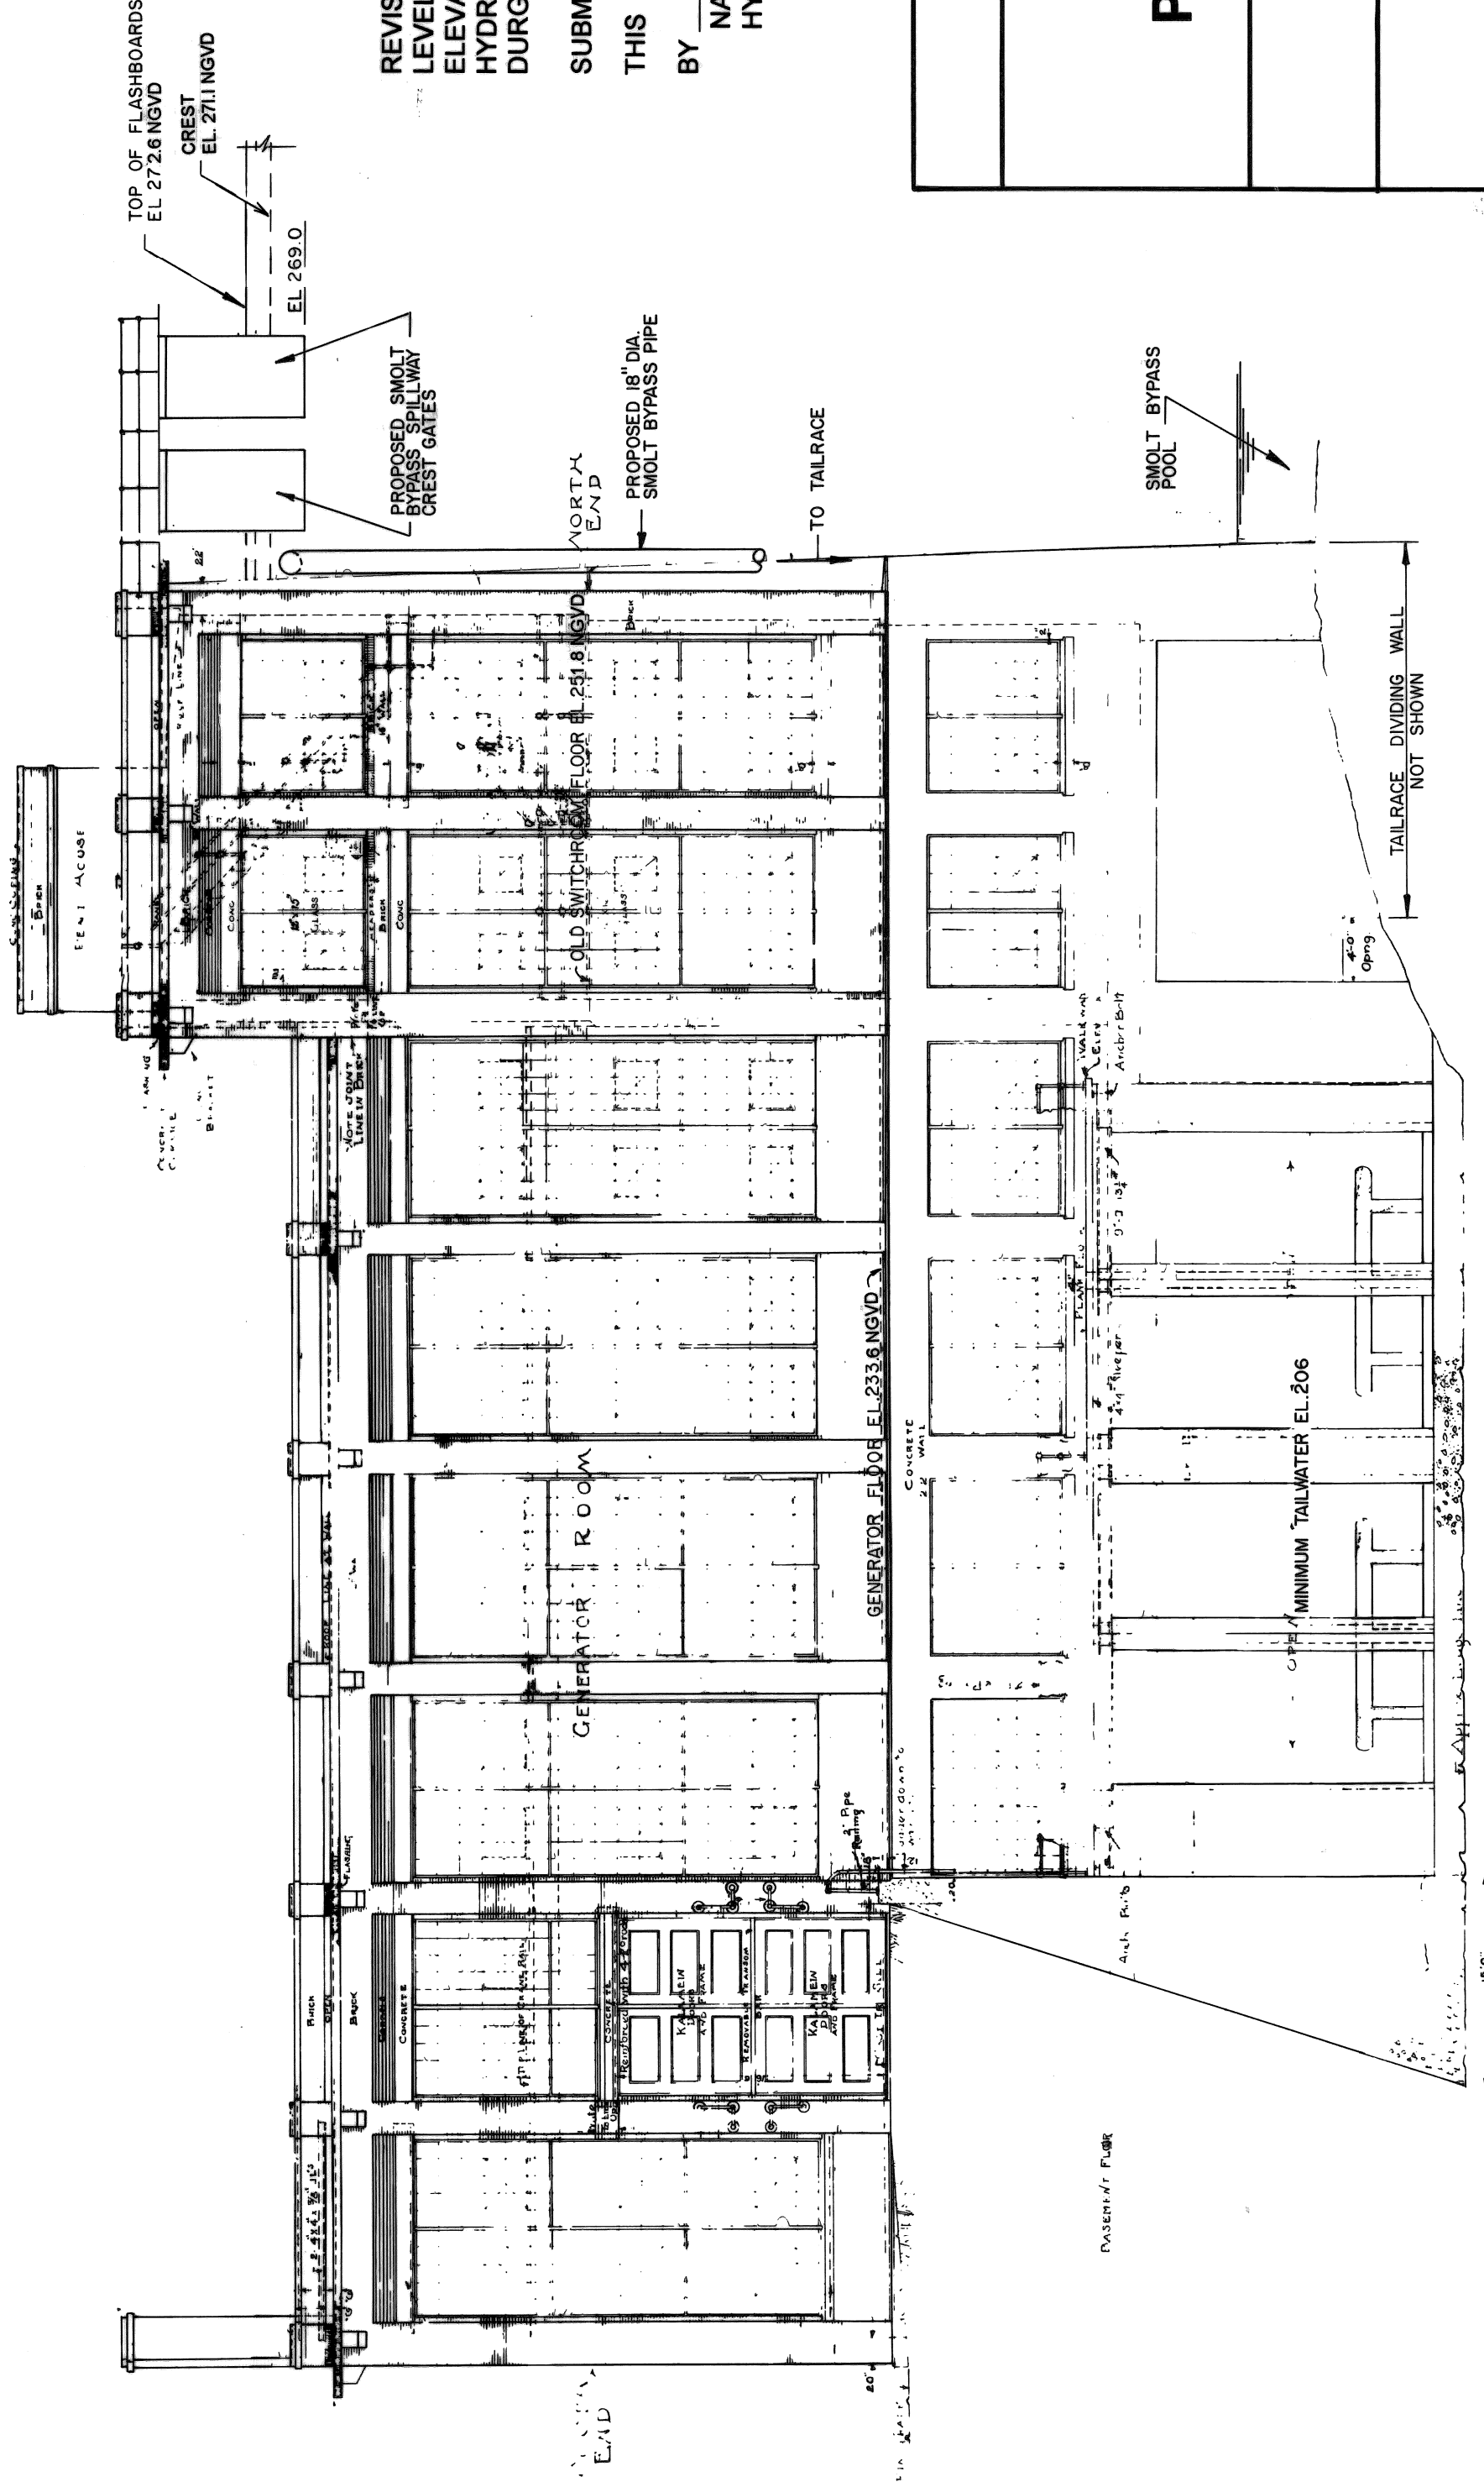

DOWNSTREAM ELEVATION

REVISED 12/23/1988 TO SHOW ELEVATIONS OF DAM CREST AND OTHER LEVELS RELATIVE TO NGVD DATUM WHERE INDICATED. NGVD ELEVATIONS BASED ON DRAWINGS TITLED GREGG'S FALLS HYDROELECTRIC PROJECT GOFFSTOWN, NEW HAMPSHIRE BY JOHN W. DURGIN ASSOCIATES AND DATED SEPTEMBER 1983.

SUBMITTED BY THE UNDERSIGNED
THIS 2ND DAY OF JANUARY, 1989
BY *J. J. Foster, President*
NATIONAL HYDRO FOR GREGG FALLS
HYDROELECTRIC ASSOCIATES

EXHIBIT C

NEW HAMPSHIRE WATER RESOURCES BOARD
GREGG'S FALLS HYDROELECTRIC ASSOCIATES

GREGG'S FALLS HYDROELECTRIC PROJECT

POWERHOUSE
PLANS, SECTION AND ELEVATION
SHEET 2 OF 2

